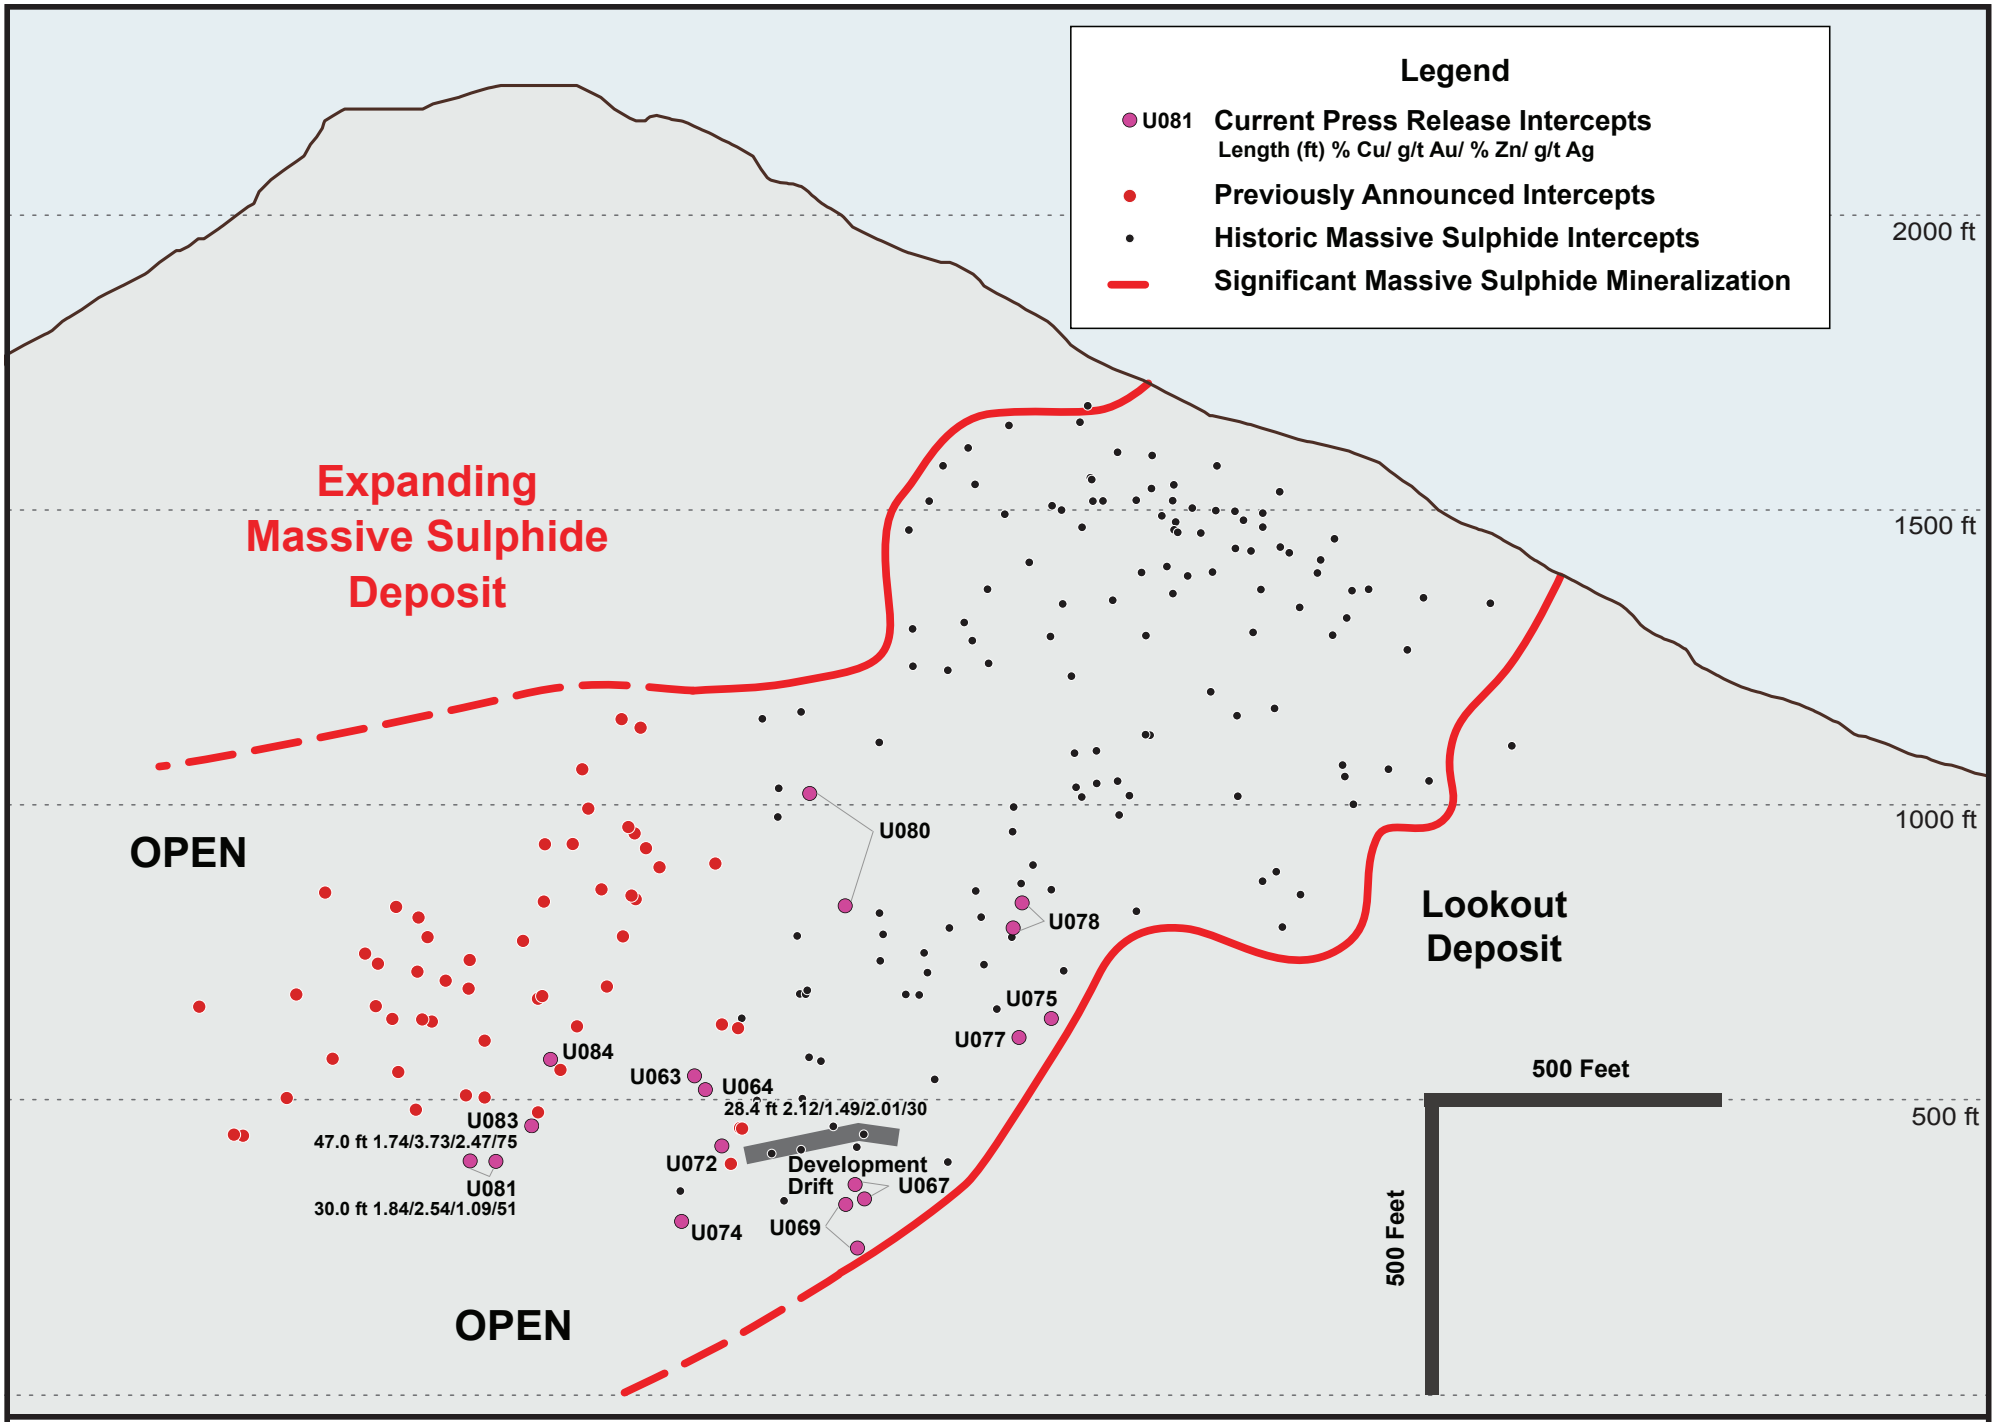


HDI HEATHERDALE

Niblack Project
Long Section Looking Northwest

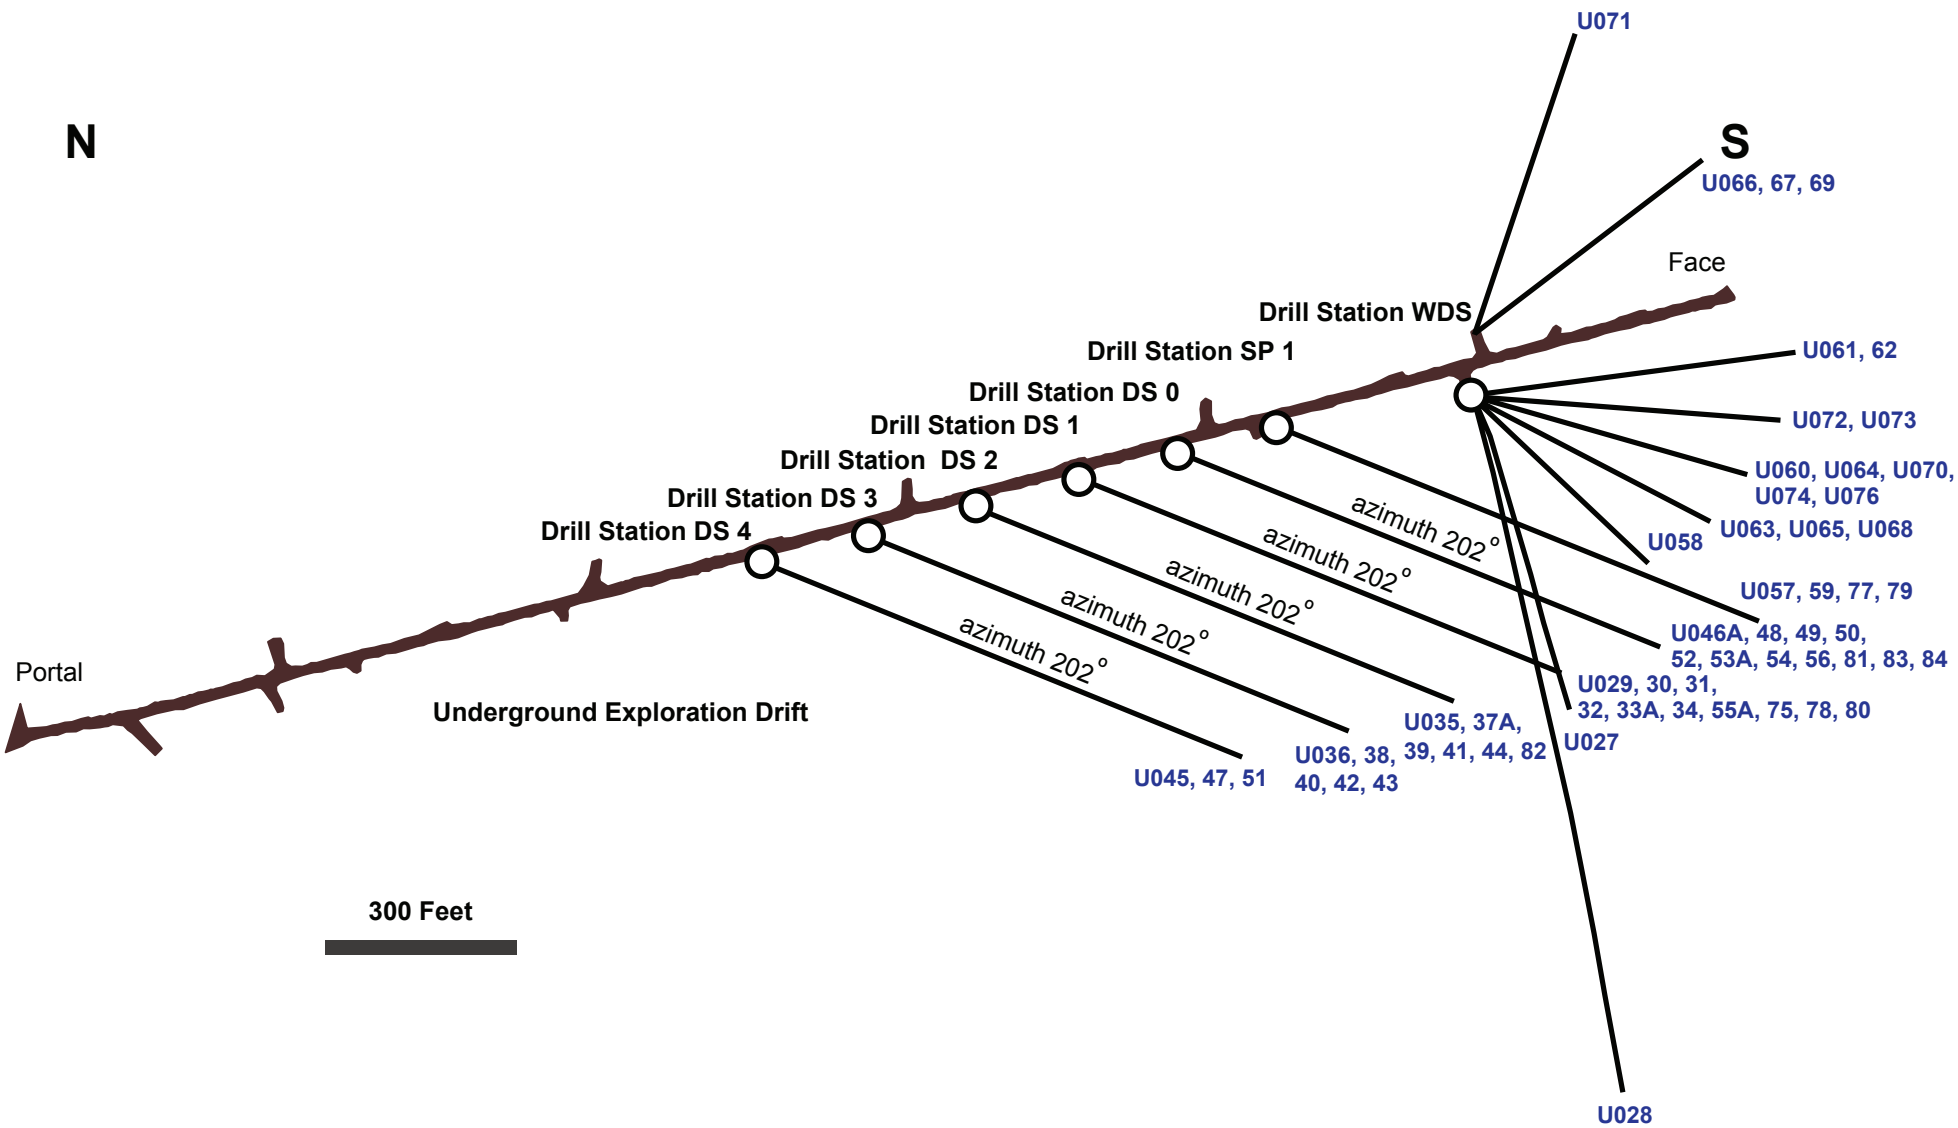


HDI HEATHERDALE

Niblack Project
Location of Fan Drill Stations